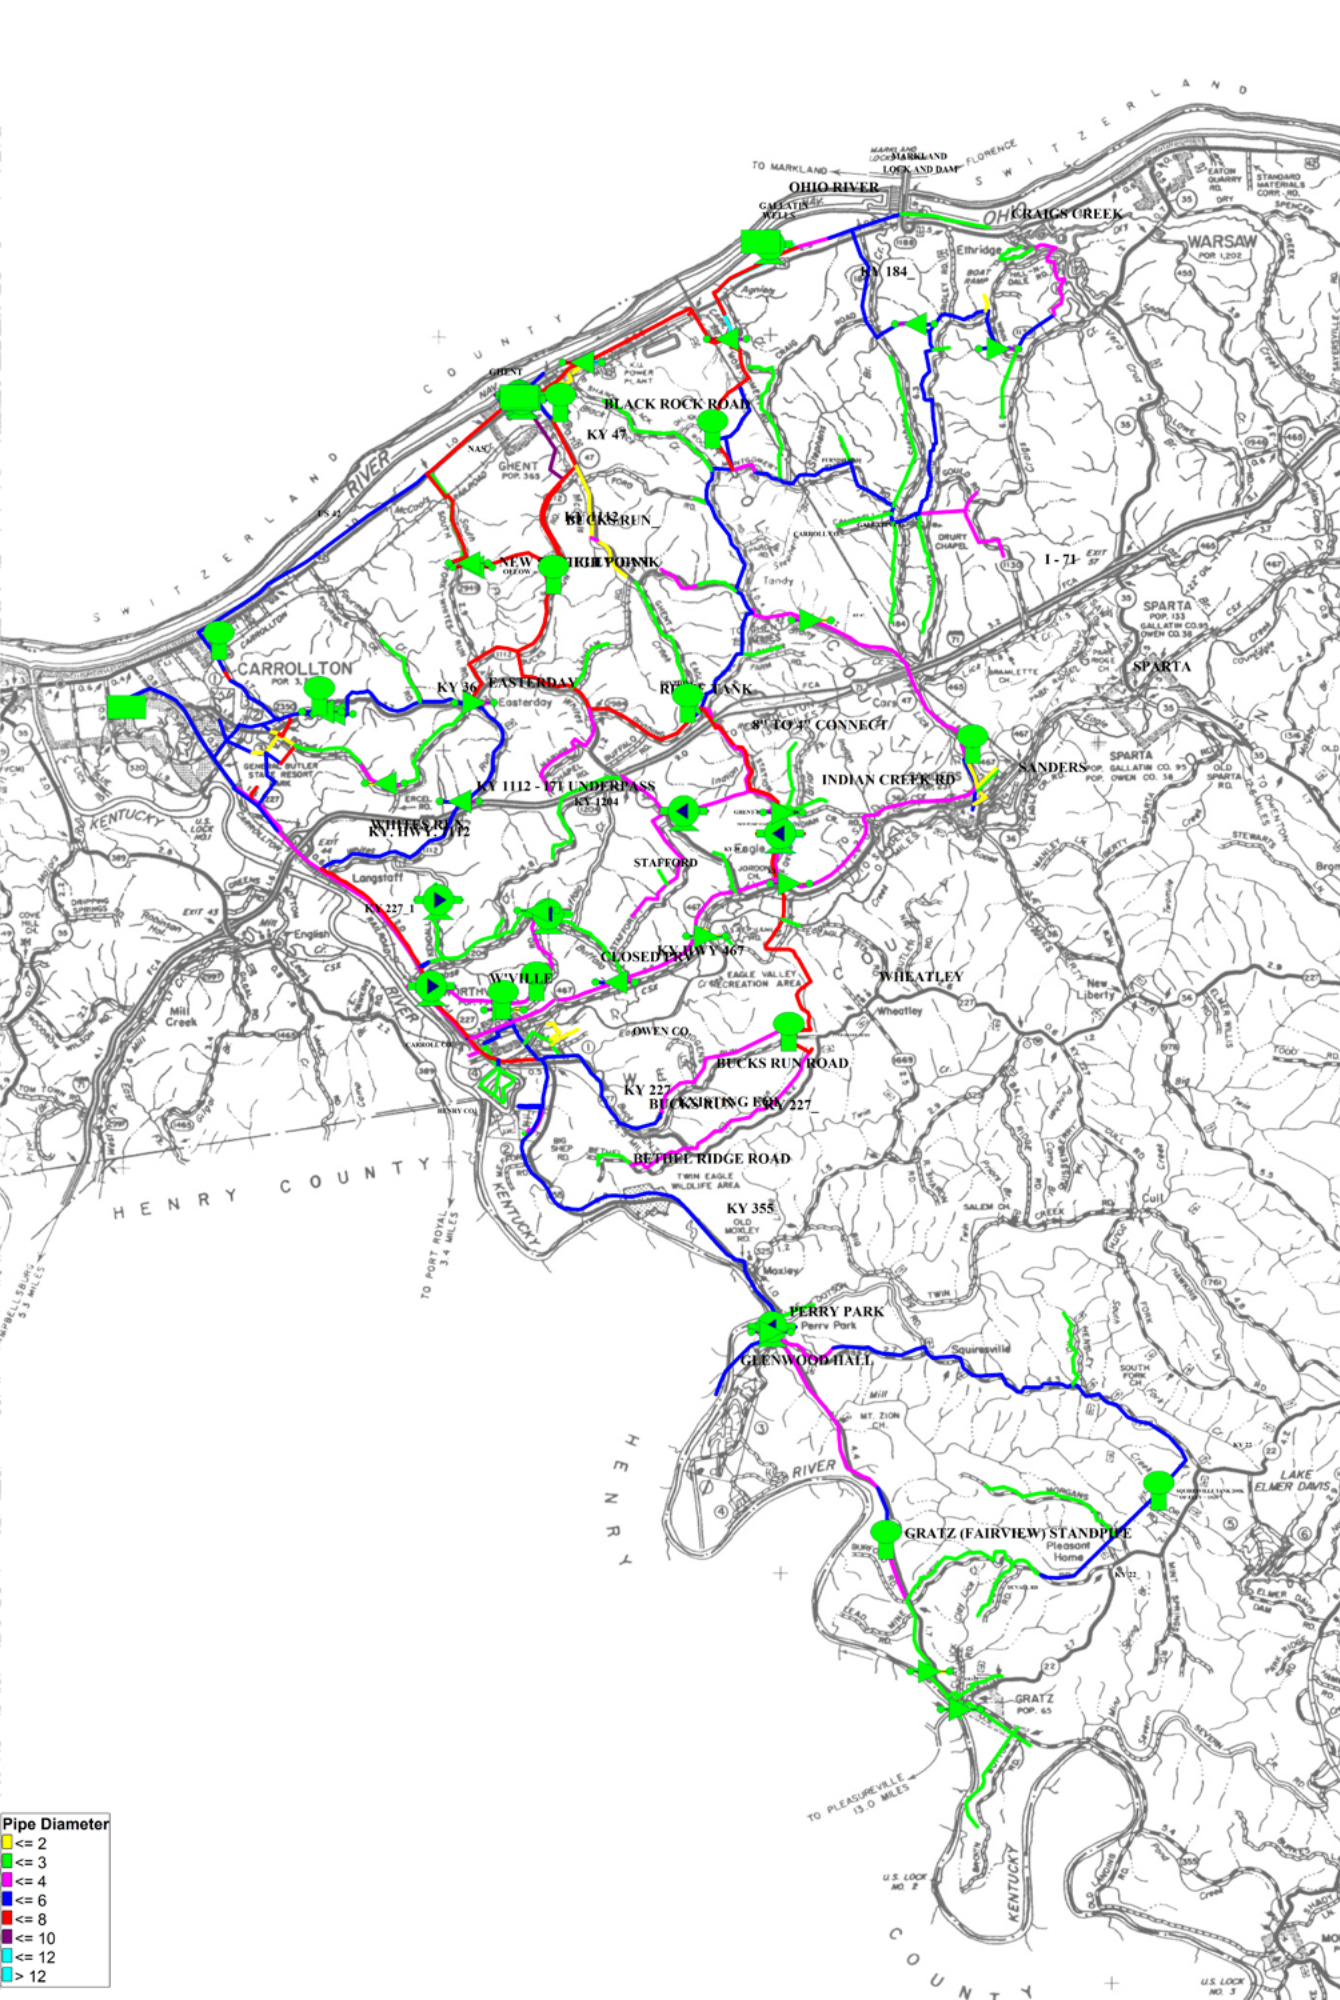
Pipe Diameter
<= 2
<= 3
<= 4
<= 6
<= 8
<= 10
<= 12
> 12
OHIO RIVER
CRAIGS CREEK
BLACK ROCK ROAD
KY 47
BUCKS RUN
KY 1112
CARROLLTON
KY 36
EASTERDAY
8" TO 4" CONNECT
KY 1112 - 171 UNDERPASS
KY 1284
INDIAN CREEK RD
SANDERS
WHITES RUN
KY 1112
STAFFORD
KY 227
KY HWY 467
CLOSED PARK
WHEATLEY
OWEN CO.
BUCKS RUN ROAD
KY 227
BETHEL RIDGE ROAD
KY 355
PERRY PARK
GLENWOOD HALL
GRATZ (FAIRVIEW) STANDPIPE
GRATZ
I - 71
SPARTA
WARSAW
GHENT
HENRY COUNTY
OWEN COUNTY
KENTUCKY
RIVER